DISTRICT	COUNTY	ROUTE	PROJECT	SHEET
2-0	MIFFLIN	US 322		
BROWN & DERRY TOWNSHIPS				
REVISIONS				

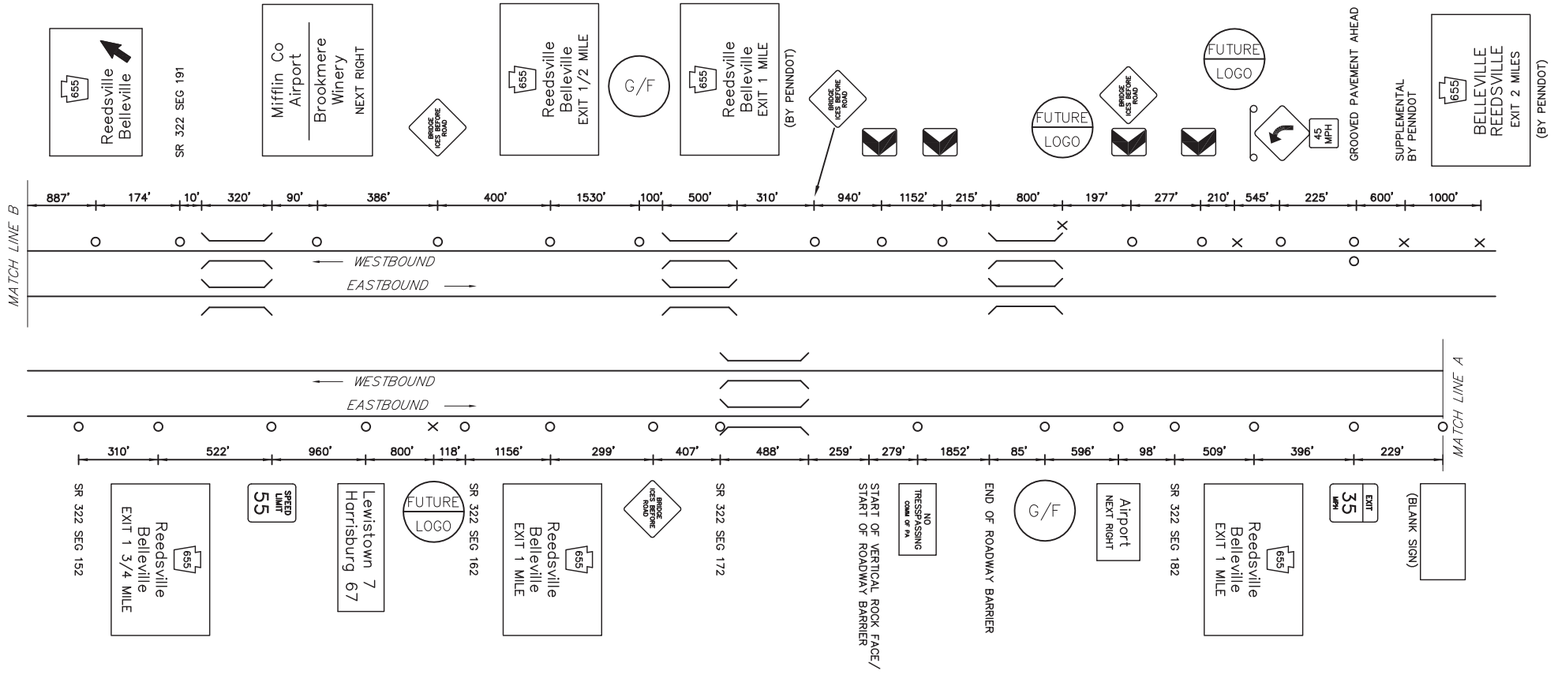

MAINLINE SCHEMATIC
NOT TO SCALE

TABULATION OF QUANTITIES		
ITEM	UNIT	QUANTITY
POST MOUNTED SIGNS, TYPE A, LOGO	SQ.FT.	–
POST MOUNTED SIGNS, TYPE B, LOGO	SQ.FT.	–
POST MOUNTED SIGNS, TYPE C, LOGO	SQ.FT.	–
BREAKAWAY SYSTEMS	EACH	–
* STEEL S OR W BEAM POSTS	LBS.	–
LOGO SIGN MOUNTING	EACH	–
REMOVAL OF POST MOUNTED MOTORIST SERVICE SIGNS, TYPES A & E	EACH	–
REMOVAL OF POST MOUNTED MOTORIST SERVICE SIGNS, TYPES B, C & F	L.S.	–

* APPROXIMATE QUANTITY FOR INFORMATION ONLY

SYMBOLS
- ○ Existing Sign to Remain
- △ Existing Sign to be Removed
- □ Existing Sign Reset as Shown
- ● NEW SIGN
- × FUTURE SIGN

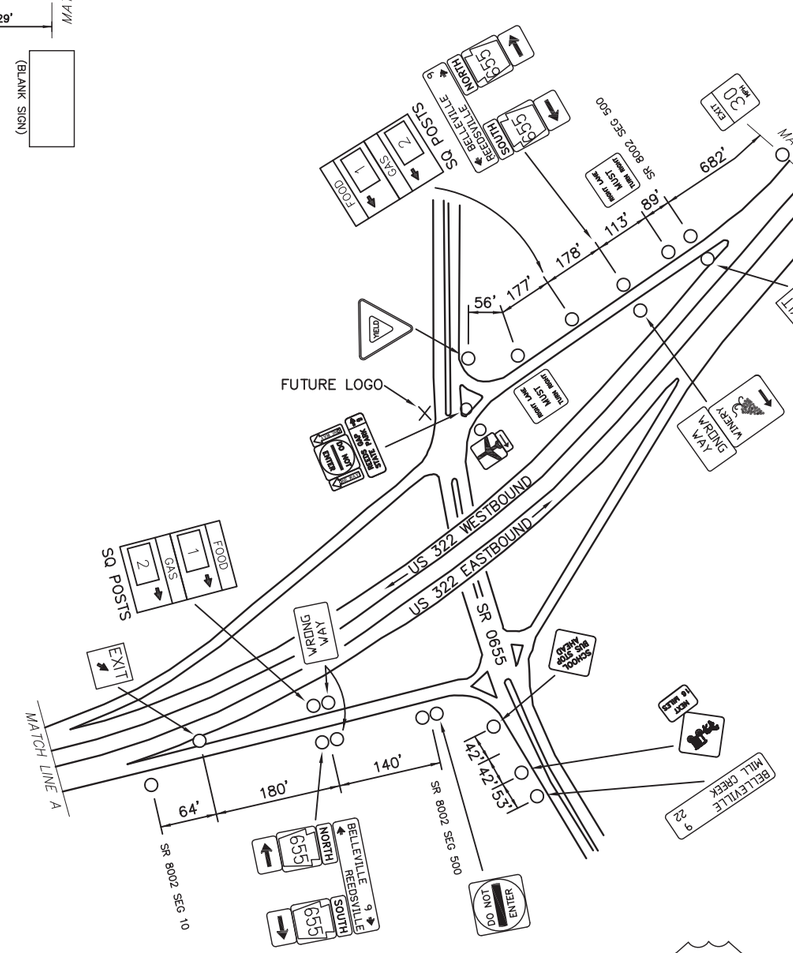

SCHEMATIC PLAN
NOT TO SCALE

REEDSVILLE EXIT SPECIFIC INFORMATION PANEL			
LEGEND	DIRECTION	BUSINESS	LOGO. NO.
FOOD	EB/WB	SHEETZ	1
GAS	EB/WB	SHEETZ (DIESEL)	2

EB SIGNS

12'Hx13'W
FUTURE 16'H
W10x26 A572
3M TYPE IV
B650– #1, #1

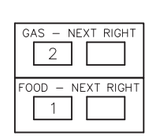

WB SIGNS

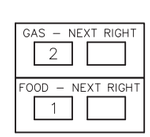

12'Hx13'W
FUTURE 16'H
W10x26 A572
3M TYPE IV
B650– #1, #1

322

PA ROUTE 655
REEDSVILLE

D:\2015JOBS\215076-01\HW\PSE\AS-BUILT DRAWINGS\PENNDOT DISTRICT 02\MIFFLIN - 44\10-XX SHTXX-US322_REEDSVILLE PLAN
September/16/2019 5:58 PM