DISTRICT	COUNTY	ROUTE	PROJECT	SHEET
5-0	MONROE	I-80		1 OF 2
POCONO TOWNSHIP				
REVISIONS				

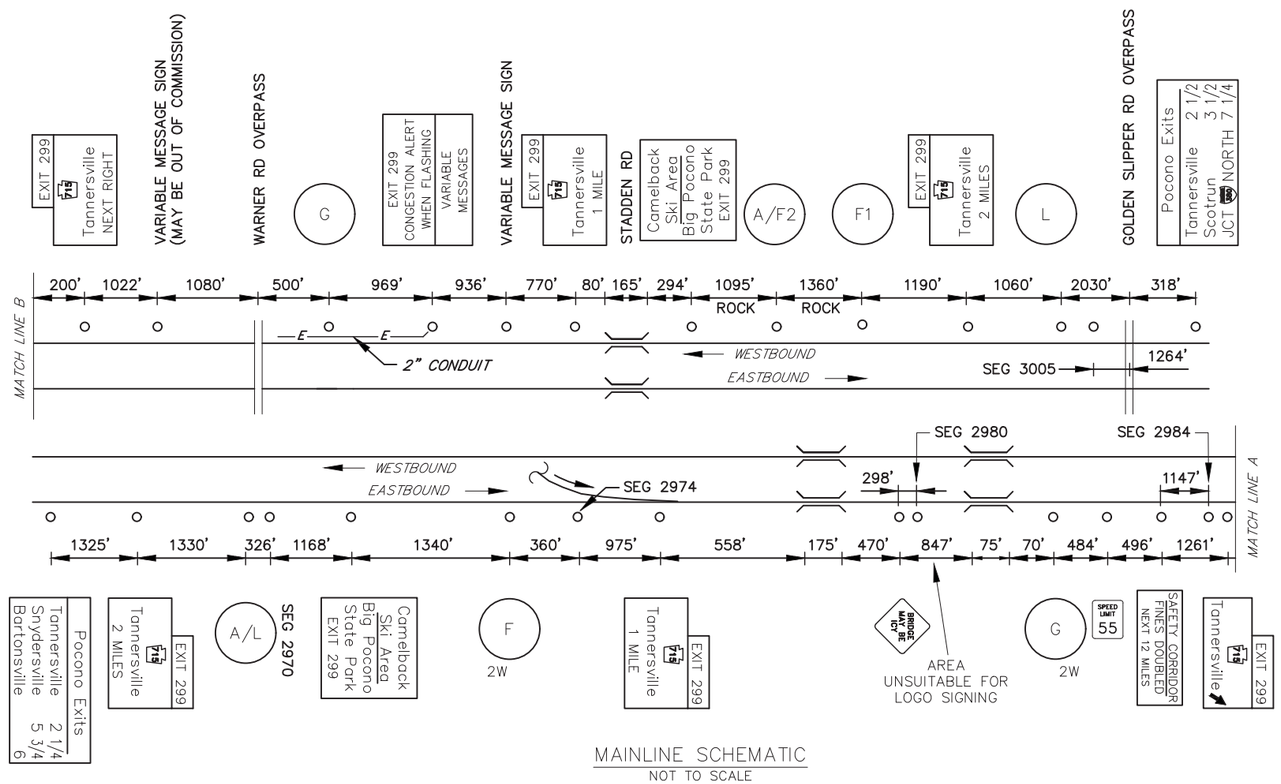

MAINLINE SCHEMATIC
NOT TO SCALE

LEGEND

2W – GUIDE RAIL

DO NOT CLOSE OR RESTRICT TRAVEL LANES
BETWEEN 6:00 AM AND 9:00 AM, AND
BETWEEN 3:00 PM AND 6:00 PM, MONDAY THRU FRIDAY.
DO NOT WORK DURING HOLIDAY PERIODS.
NO WORK PERMITTED ON POCONO RACEWAY EVENT DATES.

SYMBOLS

- ○ *Existing Sign to Remain*
- △ *Existing Sign to be Removed*
- □ *Existing Sign Reset as Shown*
- ● NEW SIGN
- × FUTURE SIGN

EXIT 299 SPECIFIC INFORMATION PANEL			
LEGEND	DIRECTION	BUSINESS	LOGO NO.
GAS	EB/WB	MOBIL (DIESEL)	15
		SUNOCO (24 HRS)	7
		CITGO (24 HRS/DIESEL)	4
		WEIS GAS-N-GO	18
FOOD	EB/WB	FRIENDLY'S	6
		BARLEY CREEK-EATERY-BREWERY	8
		DQ-CHILL & GRILL	9
		WENDY'S	17
	WB	TANDOOR PALACE-INDIAN RESTAURANT	11
		SMUGGLER'S COVE-SEAFOOD & STEAK	16
LODGING	EB/WB	DAYS INN	10
		GREAT WOLF LODGE	14
		CAMELBACK RESORT	5
	WB	RAMADA LIMITED	3
ATTRACTION	EB/WB	MONROE CAMPUS-NORTHAMPTON CC	2
		MOUNT AIRY CASINO-RESORT	1

EB SIGNS

G
12'H x 19'W
W10x26 A572
STIM. TYPE IV
B650 – #2, #2

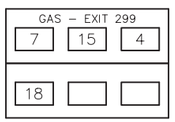

F
10'H x 19'W
FUTURE 14'H
12' TOP SECTION
W12x26 A572
AVERY TYPE III
B650 – #2, #2

A/L
12'H x 19'W
W10x26 A572
AVERY TYPE IV
B650 – #4, #4

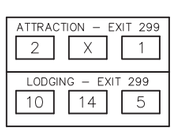

WB SIGNS

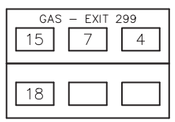

G
12'H x 19'W
W12x26 A572
3M TYPE III
B650 – #2, #2

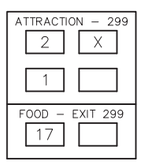

A/F2
16'H x 13'W
W10x26 A572
3M TYPE VI
B650 – #4, #4

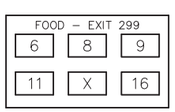

F1
12'H x 19'W
2 EXTRA BLANK
PANELS
W8x21 A572
3M TYPE III
B525 – #2, #1

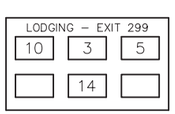

L
10'H x 19'W
FUTURE 12'H
W14x30 A572
3M TYPE III
B650 – #2, #2

TABULATION OF QUANTITIES		
ITEM	UNIT	QUANTITY
POST MOUNTED SIGNS, TYPE A, LOGO	SQ.FT.	–
POST MOUNTED SIGNS, TYPE B, LOGO	SQ.FT.	–
POST MOUNTED SIGNS, TYPE C, LOGO	SQ.FT.	–
POST MOUNTED SIGNS, TYPE F, LOGO	SQ.FT.	–
BREAKAWAY SYSTEMS	EACH	–
* STEEL S OR W BEAM POSTS	LBS.	–
LOGO SIGN MOUNTING	EACH	–
RESET OF POST MOUNTED SIGN, TYPE A	EACH	
TYPE F SIGNS SUPPLIED BY TRUST	SQ.FT.	

* APPROXIMATE QUANTITY FOR INFORMATION ONLY

INTERSTATE 80

TANNERSVILLE

EXIT 299

SHEET 1 OF 2

\\DAVDDCC\DATA\PROJECTS\2015_ED\5976-01\HAPPE\AS-BUILT DRAWINGS\PENNDOT DISTRICT 05\MONROE - 45\10-XX SHTX-180_EXIT 299 PLAN
May/12/2021 11:46 AM

DISTRICT	COUNTY	ROUTE	PROJECT	SHEET
5-0	MONROE	I-80		2 OF 2

POCONO TOWNSHIP

REVISIONS

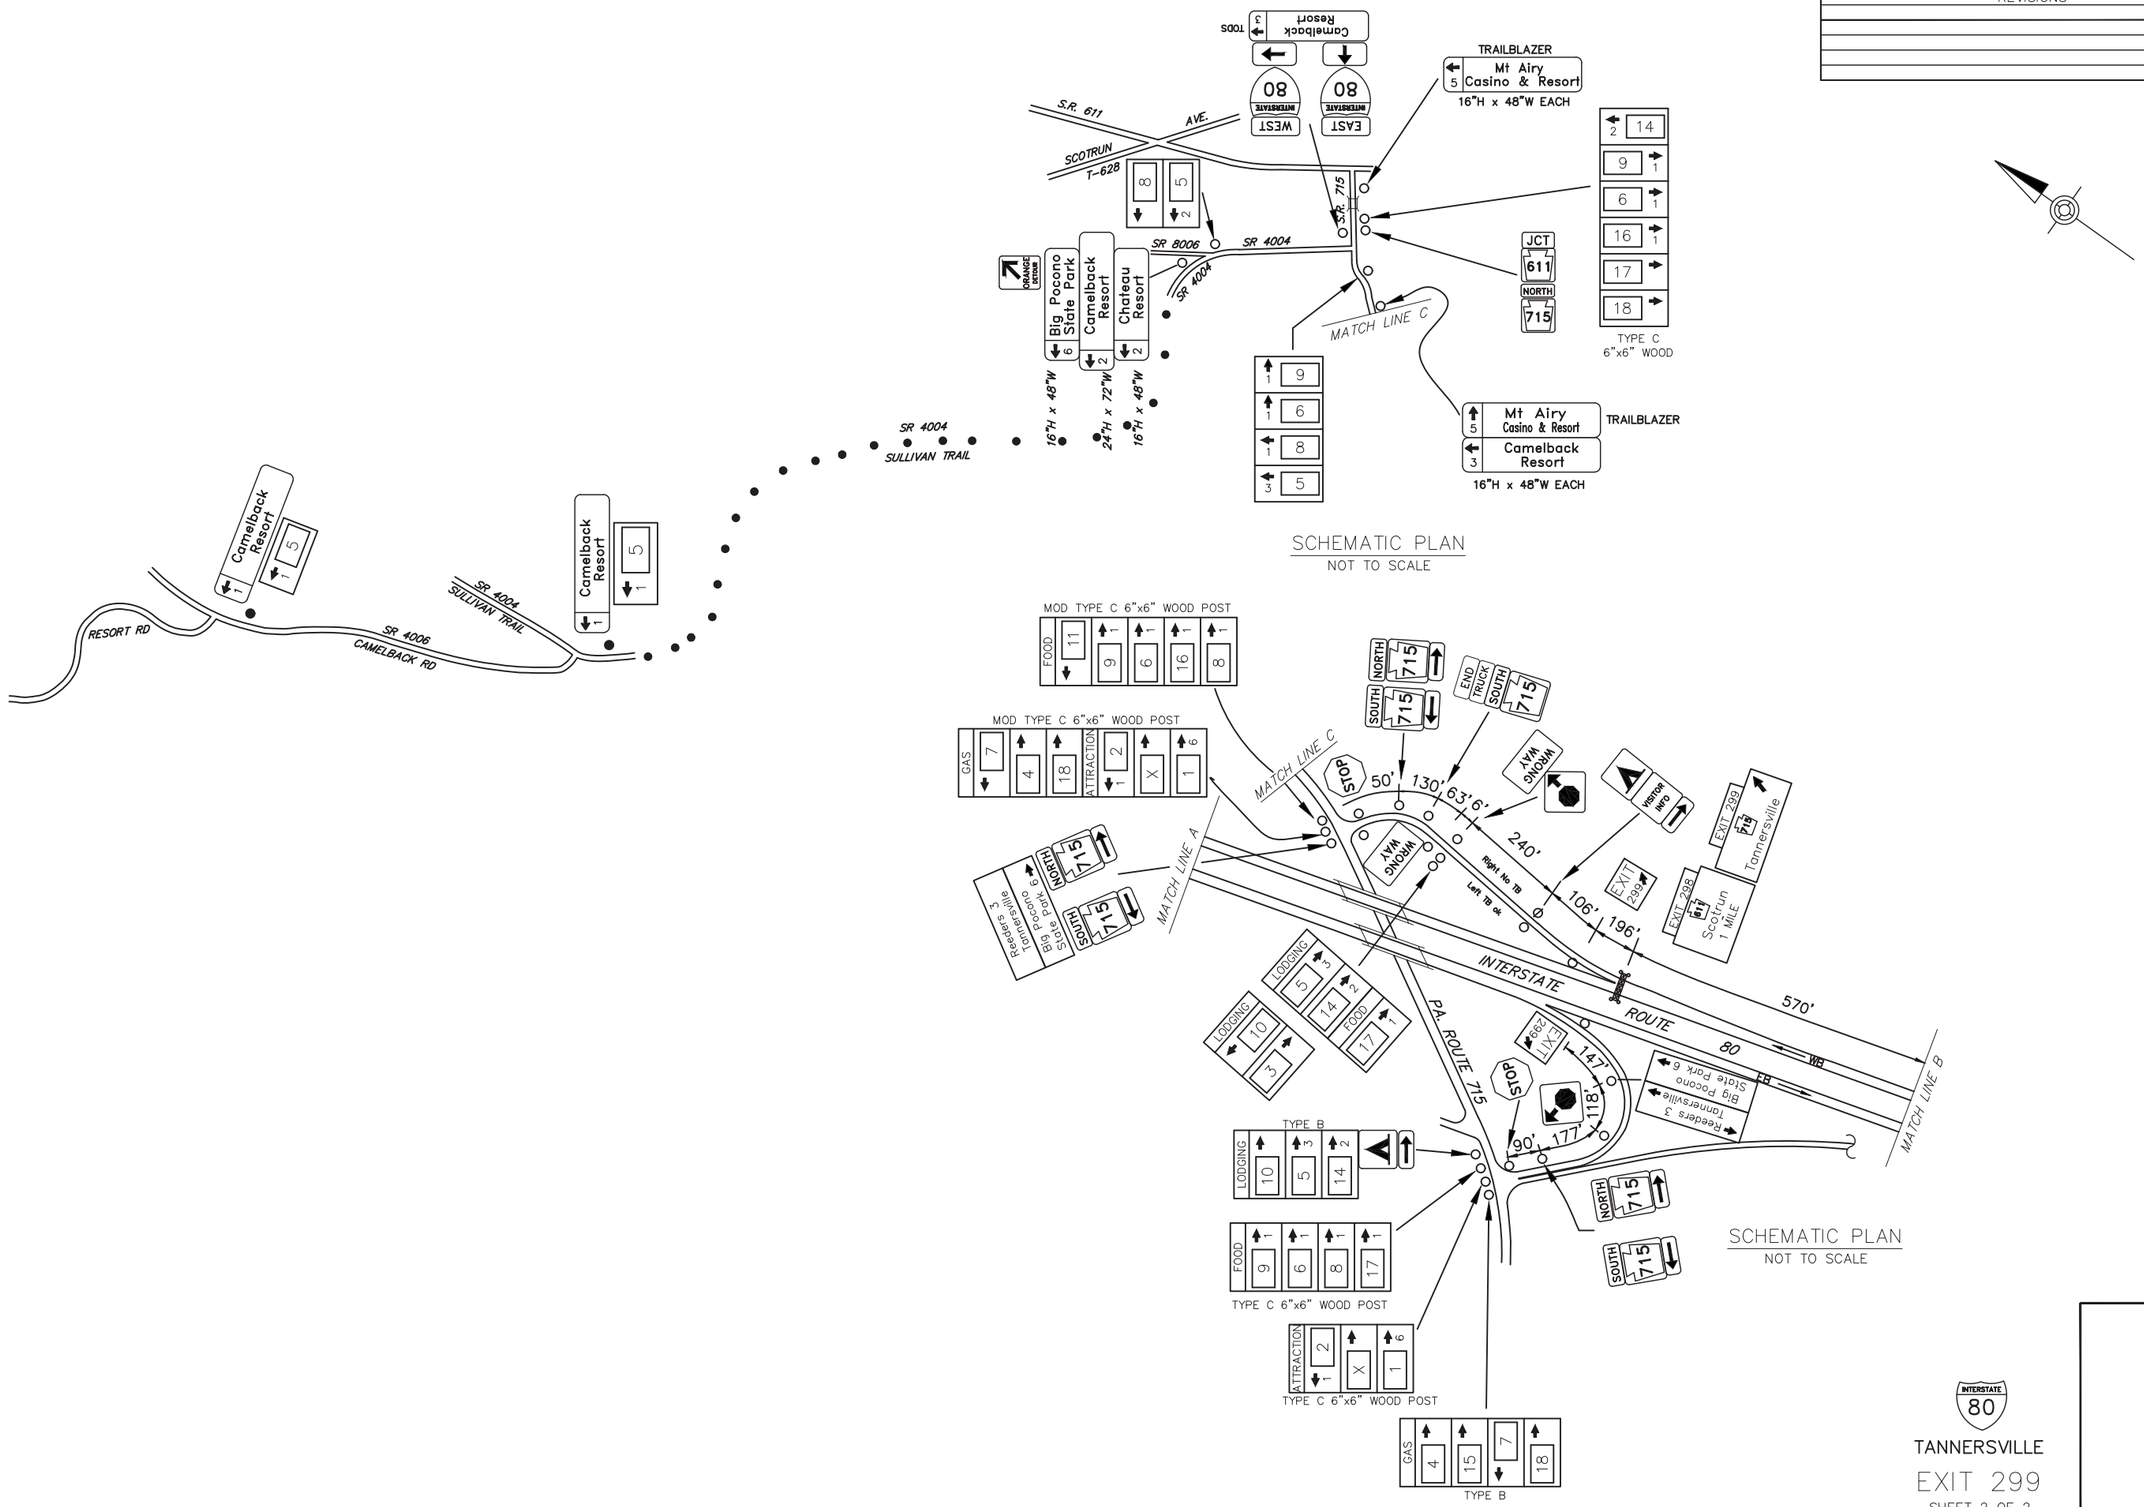

\\DAWODDCC\DATA\PROJECTS\2015JOBS\215076-01\HW\PSE\AS-BUILT DRAWINGS\PENNDOT DISTRICT 05\MONROE - 45\10-XX SHTXX-180_EXIT 299 PLAN
May/12/2021 11:47 AM