DISTRICT	COUNTY	ROUTE	PROJECT	SHEET
5-0	MONROE	I-80		1 OF 2
POCONO TOWNSHIP				
REVISIONS				

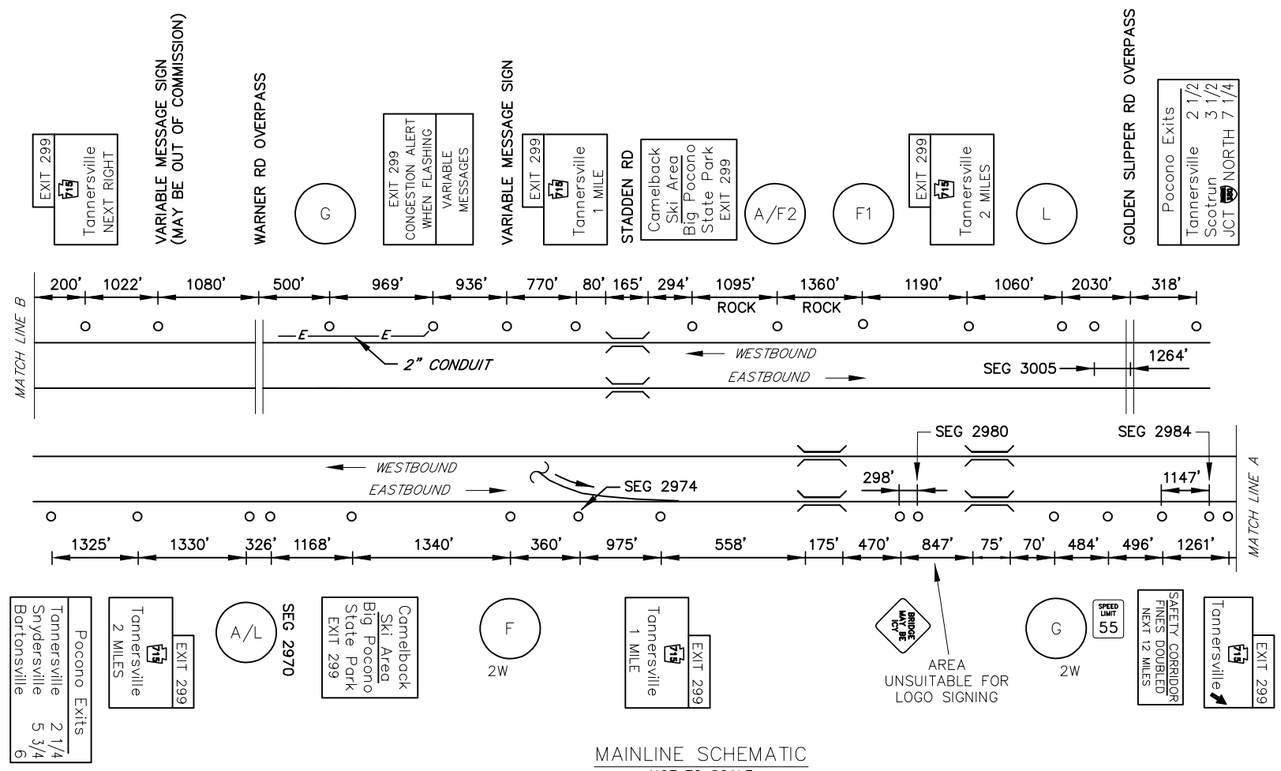

MAINLINE SCHEMATIC
NOT TO SCALE

SYMBOLS

- ○ *Existing Sign to Remain*
- △ *Existing Sign to be Removed*
- □ *Existing Sign Reset as Shown*
- ● NEW SIGN
- × FUTURE SIGN

LEGEND

2W – GUIDE RAIL

DO NOT CLOSE OR RESTRICT TRAVEL LANES
BETWEEN 6:00 AM AND 9:00 AM, AND
BETWEEN 3:00 PM AND 6:00 PM, MONDAY THRU FRIDAY.
DO NOT WORK DURING HOLIDAY PERIODS.
NO WORK PERMITTED ON POCONO RACEWAY EVENT DATES.

EXIT 299 SPECIFIC INFORMATION PANEL

LEGEND	DIRECTION	BUSINESS	LOGO NO.
GAS	EB/WB	MOBIL (DIESEL)	15
		SUNOCO (24 HRS)	7
		CITGO (24 HRS/DIESEL)	4
		WEIS GAS-N-GO	18
FOOD	EB/WB	FRIENDLY'S	6
		BARLEY CREEK-EATERY-BREWERY	8
		DQ-CHILL & GRILL	9
		WENDY'S	17
	WB	TANDOOR PALACE-INDIAN RESTAURANT	11
		SMUGGLER'S COVE-SEAFOOD & STEAK	16
LODGING	EB/WB	DAYS INN	10
		GREAT WOLF LODGE	14
		CAMELBACK RESORT	5
	WB		
		RAMADA LIMITED	3
ATTRACTION	EB/WB	MONROE CAMPUS-NORTHAMPTON CC	2
		MOUNT AIRY CASINO-RESORT	1

EB SIGNS

G
12'H x 19'W
W10x26 A572
STIM. TYPE IV
B650 – #2, #2

GAS – EXIT 299: 7 15 4 / 18

F
10'H x 19'W
FUTURE 14'H
12' TOP SECTION
W12x26 A572
AVERY TYPE III
B650 – #2, #2

FOOD – EXIT 299: 6 9 8 / 17

A/L
12'H x 19'W
W10x26 A572
AVERY TYPE IV
B650 – #4, #4

ATTRACTION – EXIT 299: 2 X 1
LODGING – EXIT 299: 10 14 5

WB SIGNS

GAS – EXIT 299: 15 7 4 / 18

G
12'H x 19'W
W12x26 A572
3M TYPE III
B650 – #2, #2

ATTRACTION – 299: 2 X / 1
FOOD – EXIT 299: 17

A/F2
16'H x 13'W
W10x26 A572
3M TYPE VI
B650 – #4, #4

FOOD – EXIT 299: 6 8 9 / 11 X 16

F1
12'H x 19'W
2 EXTRA BLANK
PANELS
W8x21 A572
3M TYPE III
B525 – #2, #1

LODGING – EXIT 299: 10 3 5 / 14

L
10'H x 19'W
FUTURE 12'H
W14x30 A572
3M TYPE III
B650 – #2, #2

TABULATION OF QUANTITIES		
ITEM	UNIT	QUANTITY
POST MOUNTED SIGNS, TYPE A, LOGO	SQ.FT.	–
POST MOUNTED SIGNS, TYPE B, LOGO	SQ.FT.	–
POST MOUNTED SIGNS, TYPE C, LOGO	SQ.FT.	–
POST MOUNTED SIGNS, TYPE F, LOGO	SQ.FT.	–
BREAKAWAY SYSTEMS	EACH	–
* STEEL S OR W BEAM POSTS	LBS.	–
LOGO SIGN MOUNTING	EACH	–
RESET OF POST MOUNTED SIGN, TYPE A	EACH	
TYPE F SIGNS SUPPLIED BY TRUST	SQ.FT.	

* APPROXIMATE QUANTITY FOR INFORMATION ONLY

INTERSTATE 80

TANNERSVILLE

EXIT 299

SHEET 1 OF 2

\\DAVID.DC\DATA\PROJECTS\2015\D85\215076-01\HW\PSE\AS-BUILT DRAWINGS\PENNDOT DISTRICT 05\MONROE - 45\10-XX SHTX-180_EXIT 299 PLAN
January/19/2022 12:07 PM

DISTRICT	COUNTY	ROUTE	PROJECT	SHEET
5-0	MONROE	I-80		2 OF 2
POCONO TOWNSHIP				
REVISIONS				

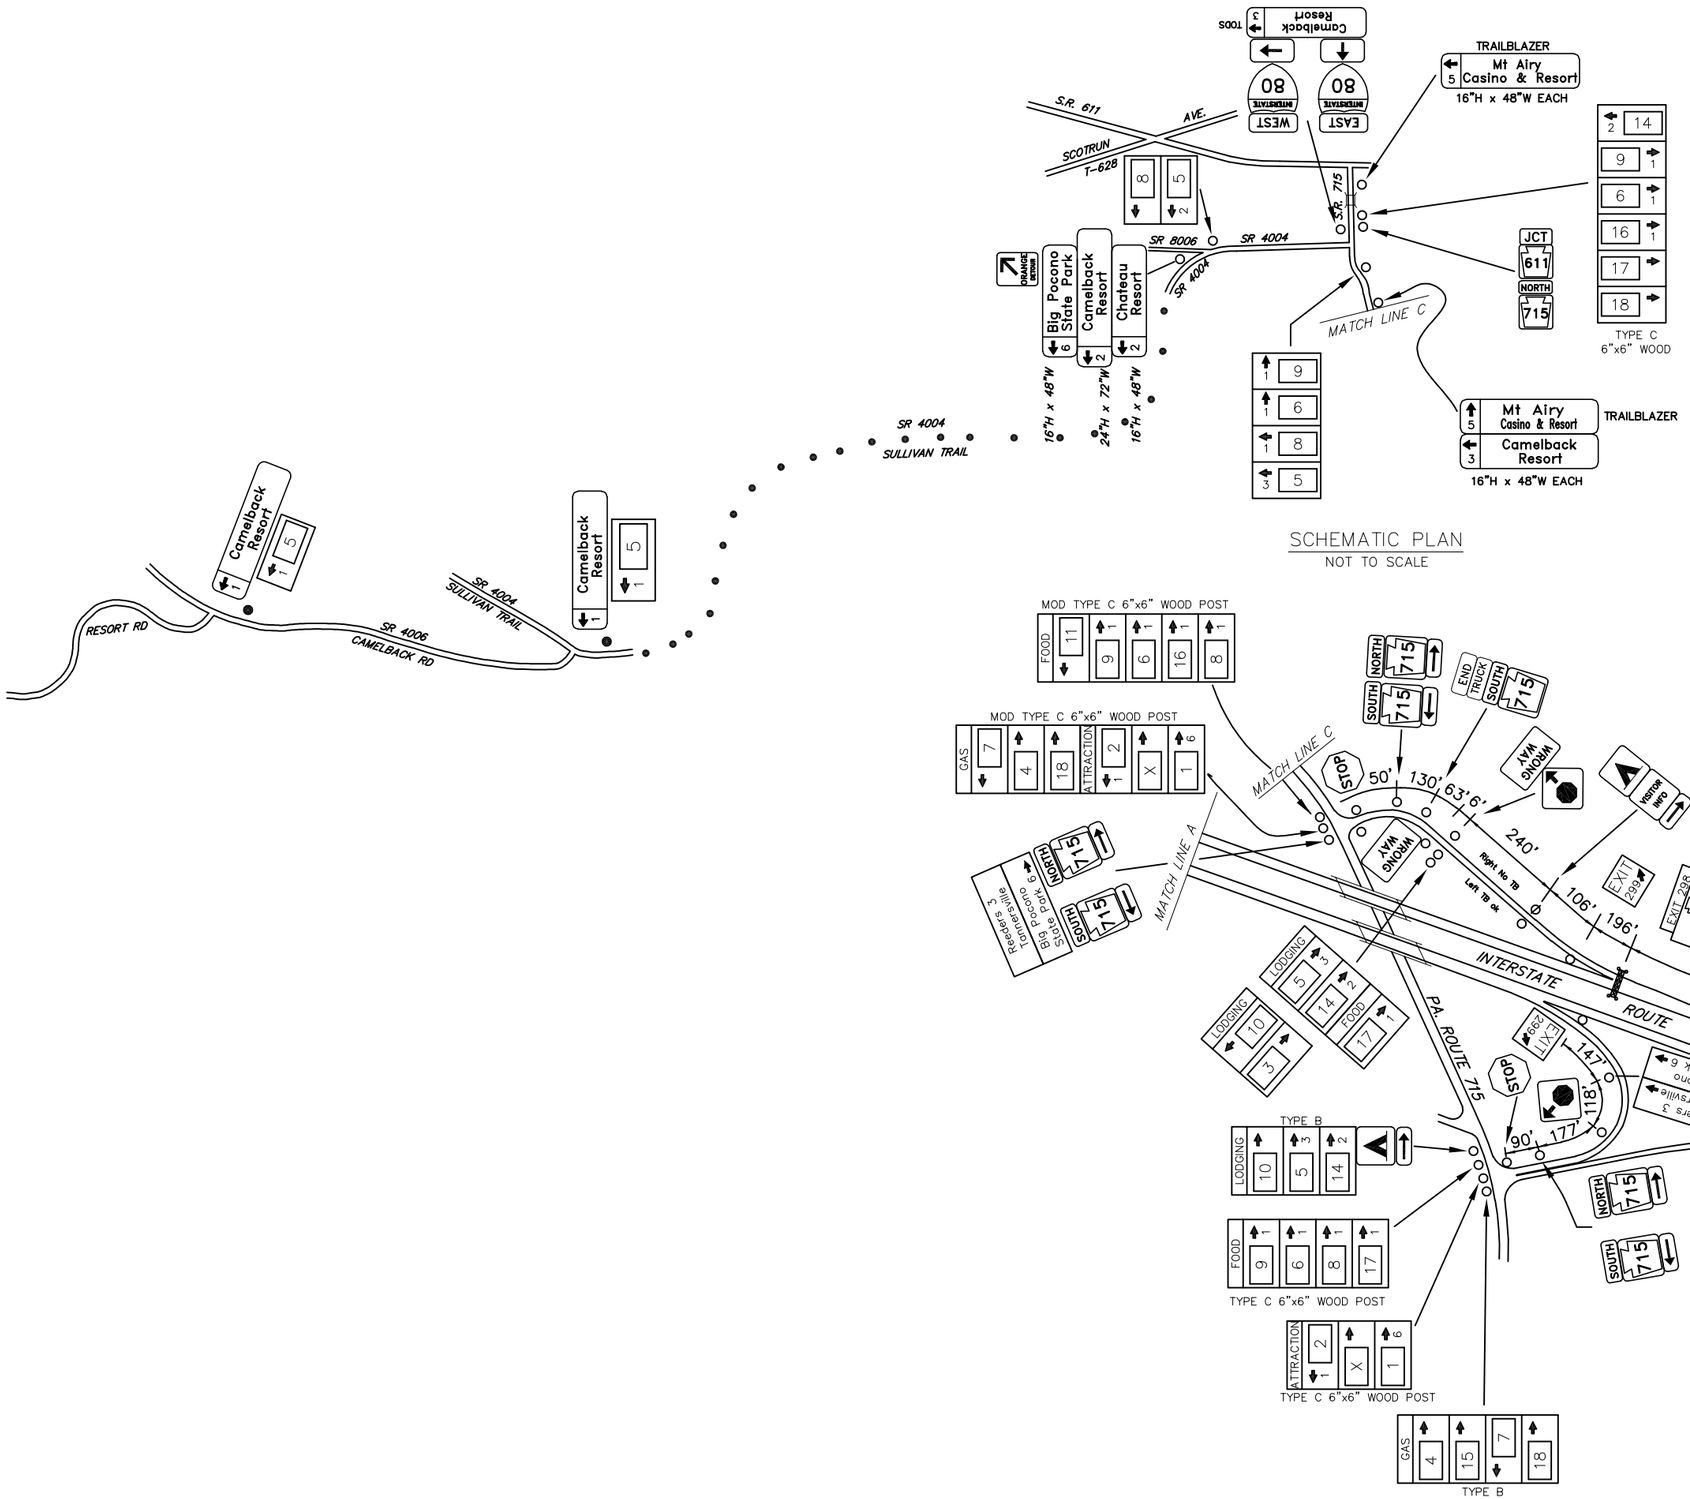

\\DAVOD2\CC\DATA\PROJECTS\0015\0301\215976-01\HV\PSE\AS-BUILT DRAWINGS\PENNDOT DISTRICT 05\MONROE - 45\I-XX SHTXX-I80_EXIT 299 PLAN
January/19/2022 12:06 PM