DISTRICT	COUNTY	ROUTE	PROJECT	SHEET
8-0	DAUPHIN	I-81		
	EAST HANOVER TOWNSHIP			
8-0	LEBANON			
	EAST HANOVER TOWNSHIP			
	REVISIONS			

TABULATION OF QUANTITIES		
ITEM	UNIT	QUANTITY
POST MOUNTED SIGNS, TYPE A, LOGO	SQ.FT.	
POST MOUNTED SIGNS, TYPE A, LOGO (MODIFIED)	SQ.FT.	
POST MOUNTED SIGNS, TYPE C, LOGO	SQ.FT.	
BREAKAWAY SYSTEMS	EACH	
* STEEL S OR W BEAM POSTS	LBS.	
LOGO SIGN MOUNTING	EACH	
LOGO SIGN MOUNTING, RESET	EACH	
REMOVAL OF POST MOUNTED MOTORIST SERVICE SIGNS, TYPES A & E	EACH	
REMOVAL OF POST MOUNTED MOTORIST SERVICE SIGNS, TYPES B, C & F	L.S.	

* APPROXIMATE QUANTITY FOR INFORMATION ONLY

SYMBOLS

- ○ *Existing Sign to Remain*
- △ *Existing Sign to be Removed*
- □ *Existing Sign Reset as Shown*
- ● NEW SIGN
- × FUTURE SIGN
- Ø *Existing Utility Pole*

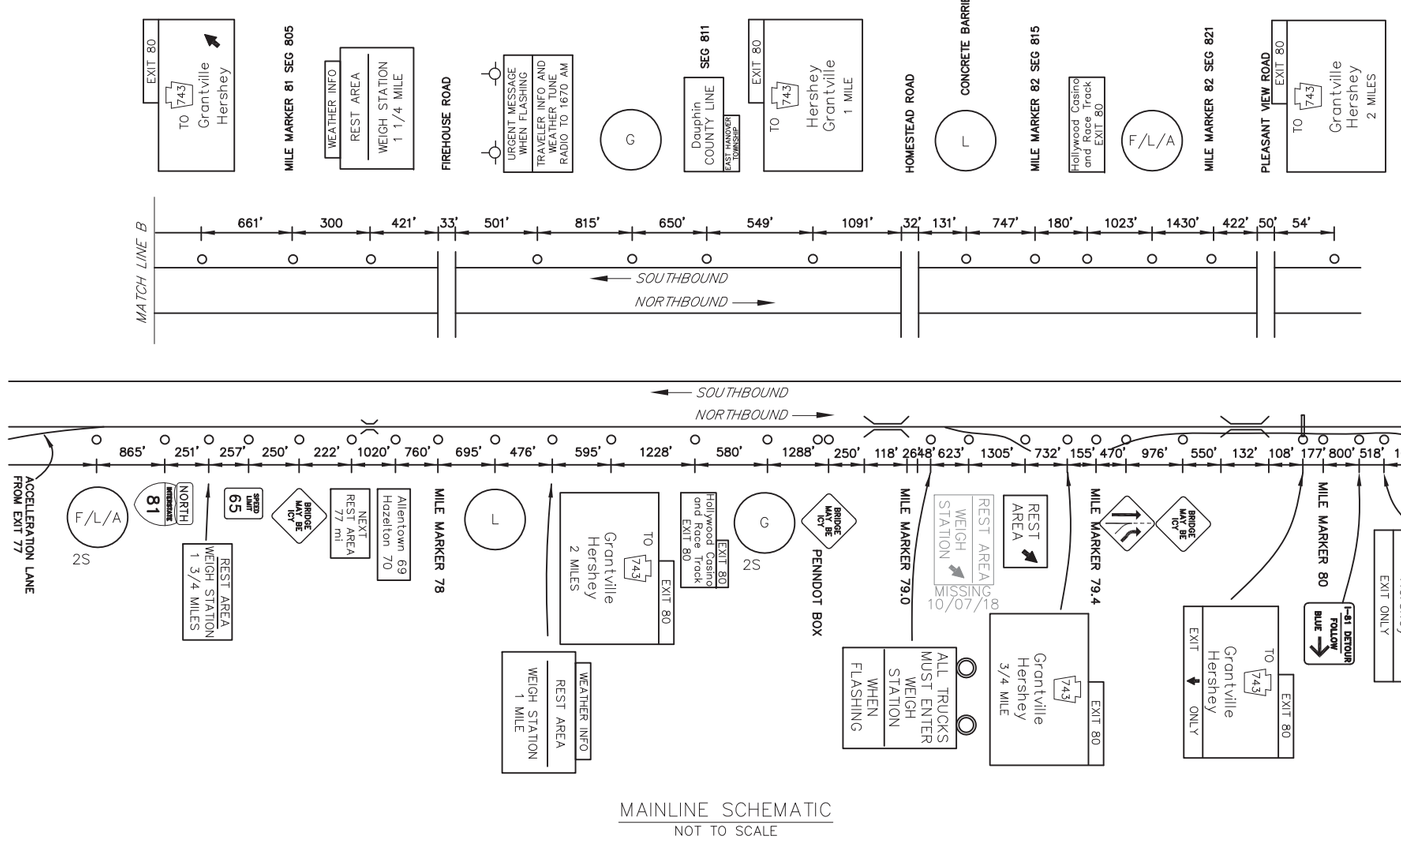

MAINLINE SCHEMATIC
NOT TO SCALE

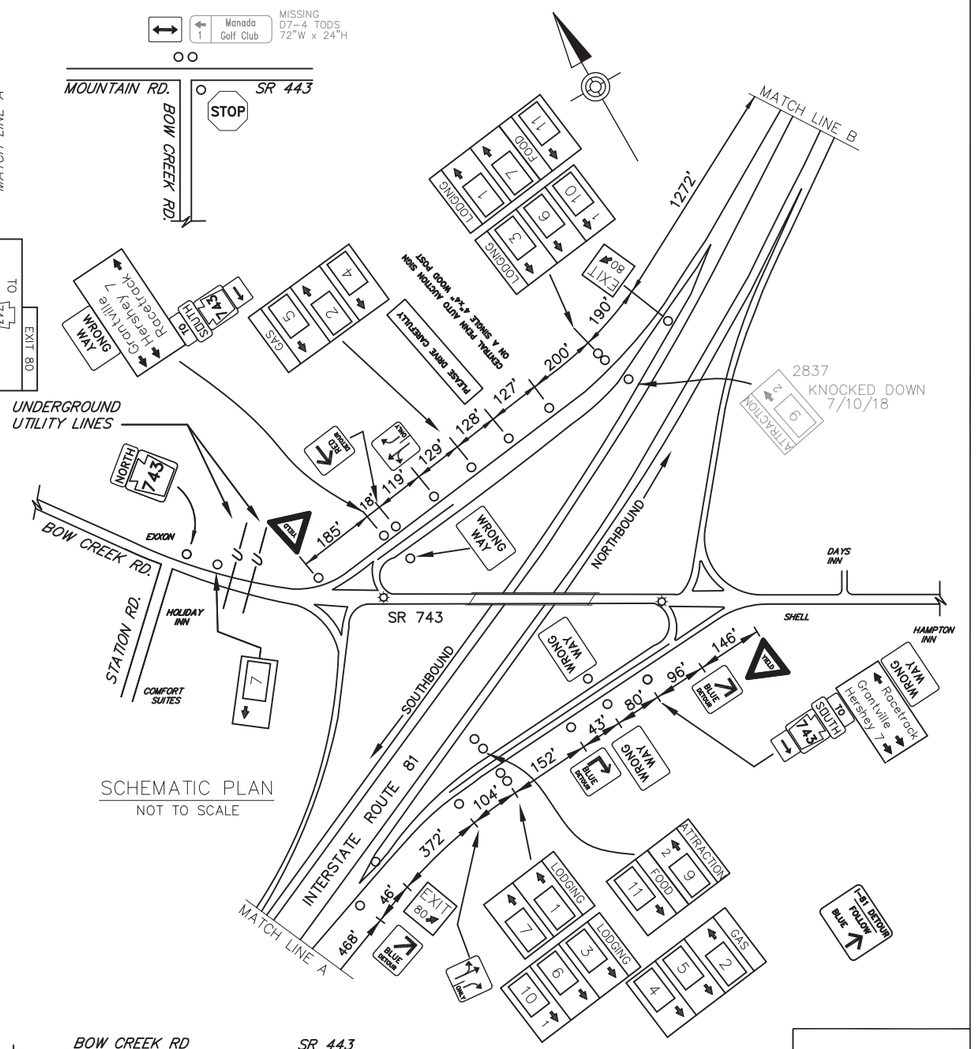

SCHEMATIC PLAN
NOT TO SCALE

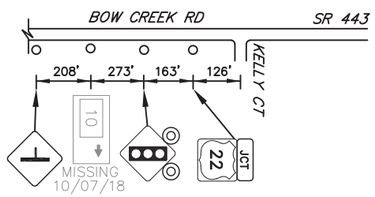

LEGEND

2S – GUIDE RAIL

FREEWAY LANE CLOSURES & RESTRICTIONS ONLY PERMITTED BETWEEN 9:00 PM AND 6:00 AM MONDAY THRU FRIDAY.
WORK ALONG FREEWAY PERMITTED BETWEEN 9:00 AM AND 2:30 PM, UNLESS OTHERWISE APPROVED BY ENGINEERING DISTRICT.
DO NOT WORK DURING HOLIDAY PERIODS.
IF APPLICABLE, REINSTALL GUIDERAIL AT END OF EACH DAY.

EXIT 80 SPECIFIC INFORMATION PANEL			
LEGEND	DIRECTION	BUSINESS	LOGO. NO.
GAS	NB/SB	EXXON (DIESEL/24 HRS)	2
		SHELL (DIESEL)	5
		SHEETZ (DIESEL/24 HRS)	4
LODGING	NB/SB	HOLIDAY INN	1
		DAYS INN	3
		HAMPTON INN	6
		COMFORT SUITES	7
		MAINSTAY SUITES	10
ATTRACTION	NB/SB		
		MANADA GOLF CLUB	9
FOOD	NB/SB	SHEETZ	11

NB SIGNS

6'Hx19'W
FUTURE 12'H
W8x21 A572
AVERY TYPE IV
B525 – #4, #4

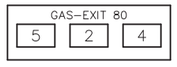

10'Hx13'W
W8x18
3M TYPE III
B525 – #1, #2

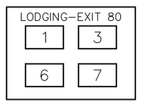

18'Hx13'W
W18x40 A572
TYPE IX LEGEND
TYPE III
BACKGROUND
B650 – #2, #2

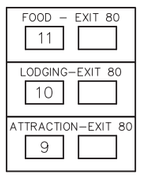

SB SIGNS

6'Hx19'W
FUTURE 12'H
W14x30 A572
AVERY TYPE IV
B525 – #4, #4

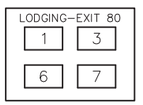

10'Hx13'W
W6x12
FUTURE ?? Lb BURIED
AVERY TYPE IV
B525 – BURIED, #1
2' EXPOSED STEEL
TOP SECTION

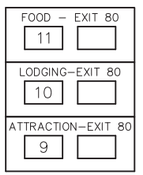

18'Hx13'W
W18x35 A572
AVERY TYPE IV
B650 – #2, #2

NB LODGING SIGN RESET BY PENNDOT 1994.

INTERSTATE 81
GRANTVILLE
EXIT 80

D:\2015_ID\85\121076-51\MVUPSEV\00-GDR SHT10-IBL_EXIT 80 PLAN
September/25/2019 9:48 AM